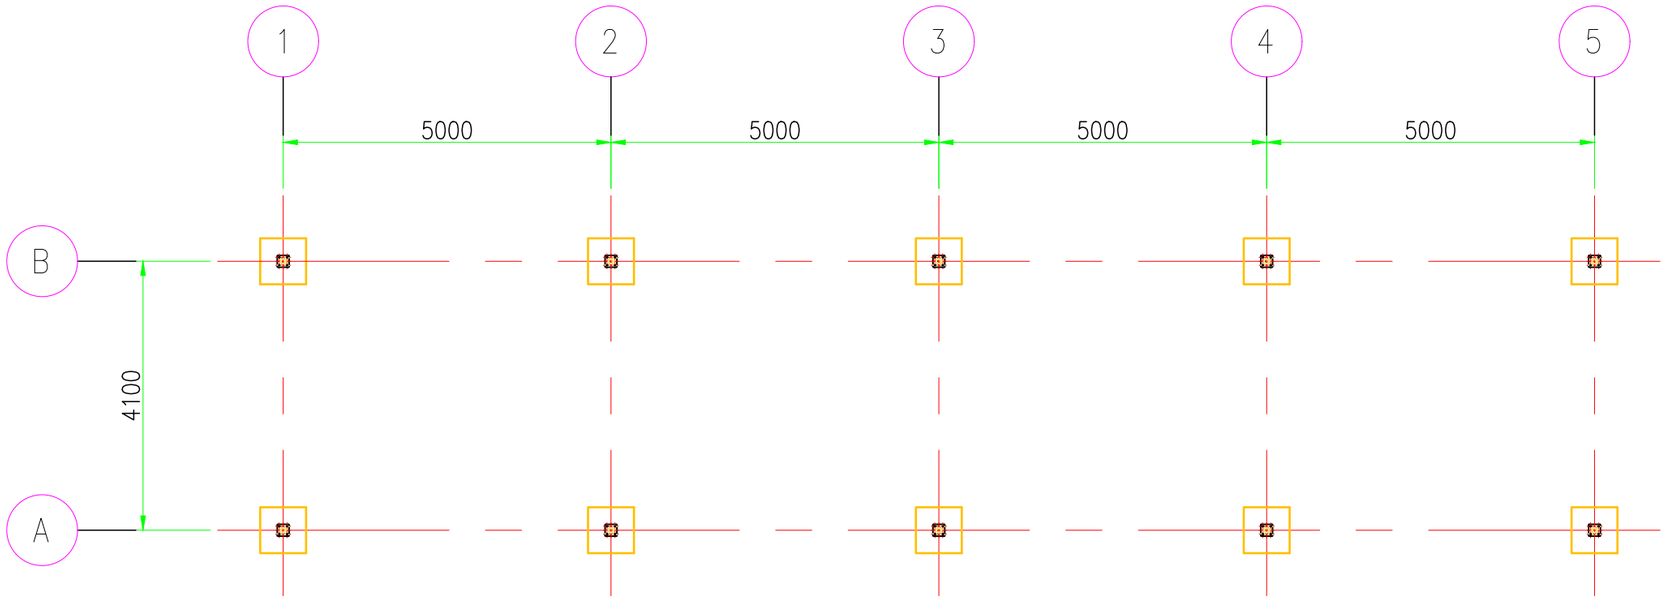

FOUNDATION AND COLUMN LAYOUT

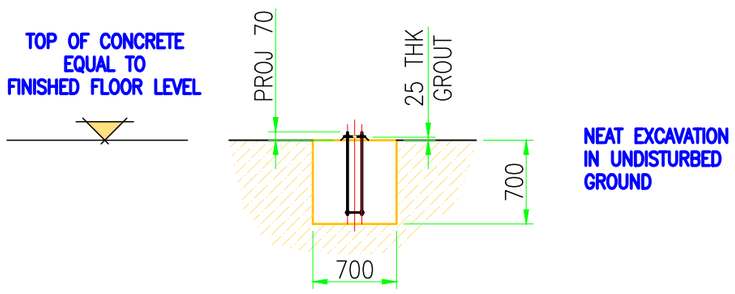

ELEVATION ON TYPICAL FOUNDATION

H.D. BOLT ARRANGEMENT AND DETAIL

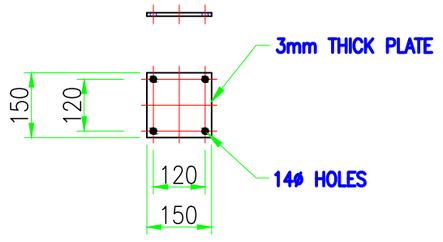

H.D. BOLT ANCHOR PLATE

REVISIONS					REFERENCE DRG'S		
A	Issued For Information Only						
REV	DESCRIPTION	DRAWN DATE	CH'KED DATE		DRAWING No.	DESCRIPTION	

CLIENT: FOR INFORMATION ONLY

TITLE
SINGLE ROW DOUBLE PARKING BAY
STAND ALONE AND ADD ON
FOUNDATION LAYOUT

SCALE	N.T.S	SHT No.	2	DRG No.
DATE	24.05.20	REV No.	A	000-V20-CM-0029

DRAWN	
CHECKED	
APPROVED	

VALSA
SUSTAINABILITY SOLUTIONS
www.valsa.co.za
info@valsa.co.za
Tel:+27 11 794 1306
Cell:+27 84 235 5282/+2761 288 2572

THIS DOCUMENT IS THE EXCLUSIVE PROPERTY OF VALSA TRADING PTY (LTD) AND IS NON PUBLIC,CONFIDENTIAL AND PROPRIETARY. IT MAY NOT BE REPRODUCED, PUBLISHED OR DISCLOSED, IN WHOLE OR IN PART TO ANY OTHER PARTY WITHOUT THE EXPRESS CONSENT OF VALSA TRADING PTY (LTD). ANY PARTY WHICH BREACHES THE AFOREMENTIONED SHALL BE LIABLE TO VALSA TRADING PTY (LTD) FOR *INTER ALIA* ANY LOSS OR DAMAGES ARISING FROM THE UNAUTHORISED USE OF THIS DOCUMENT.